ACC-100209

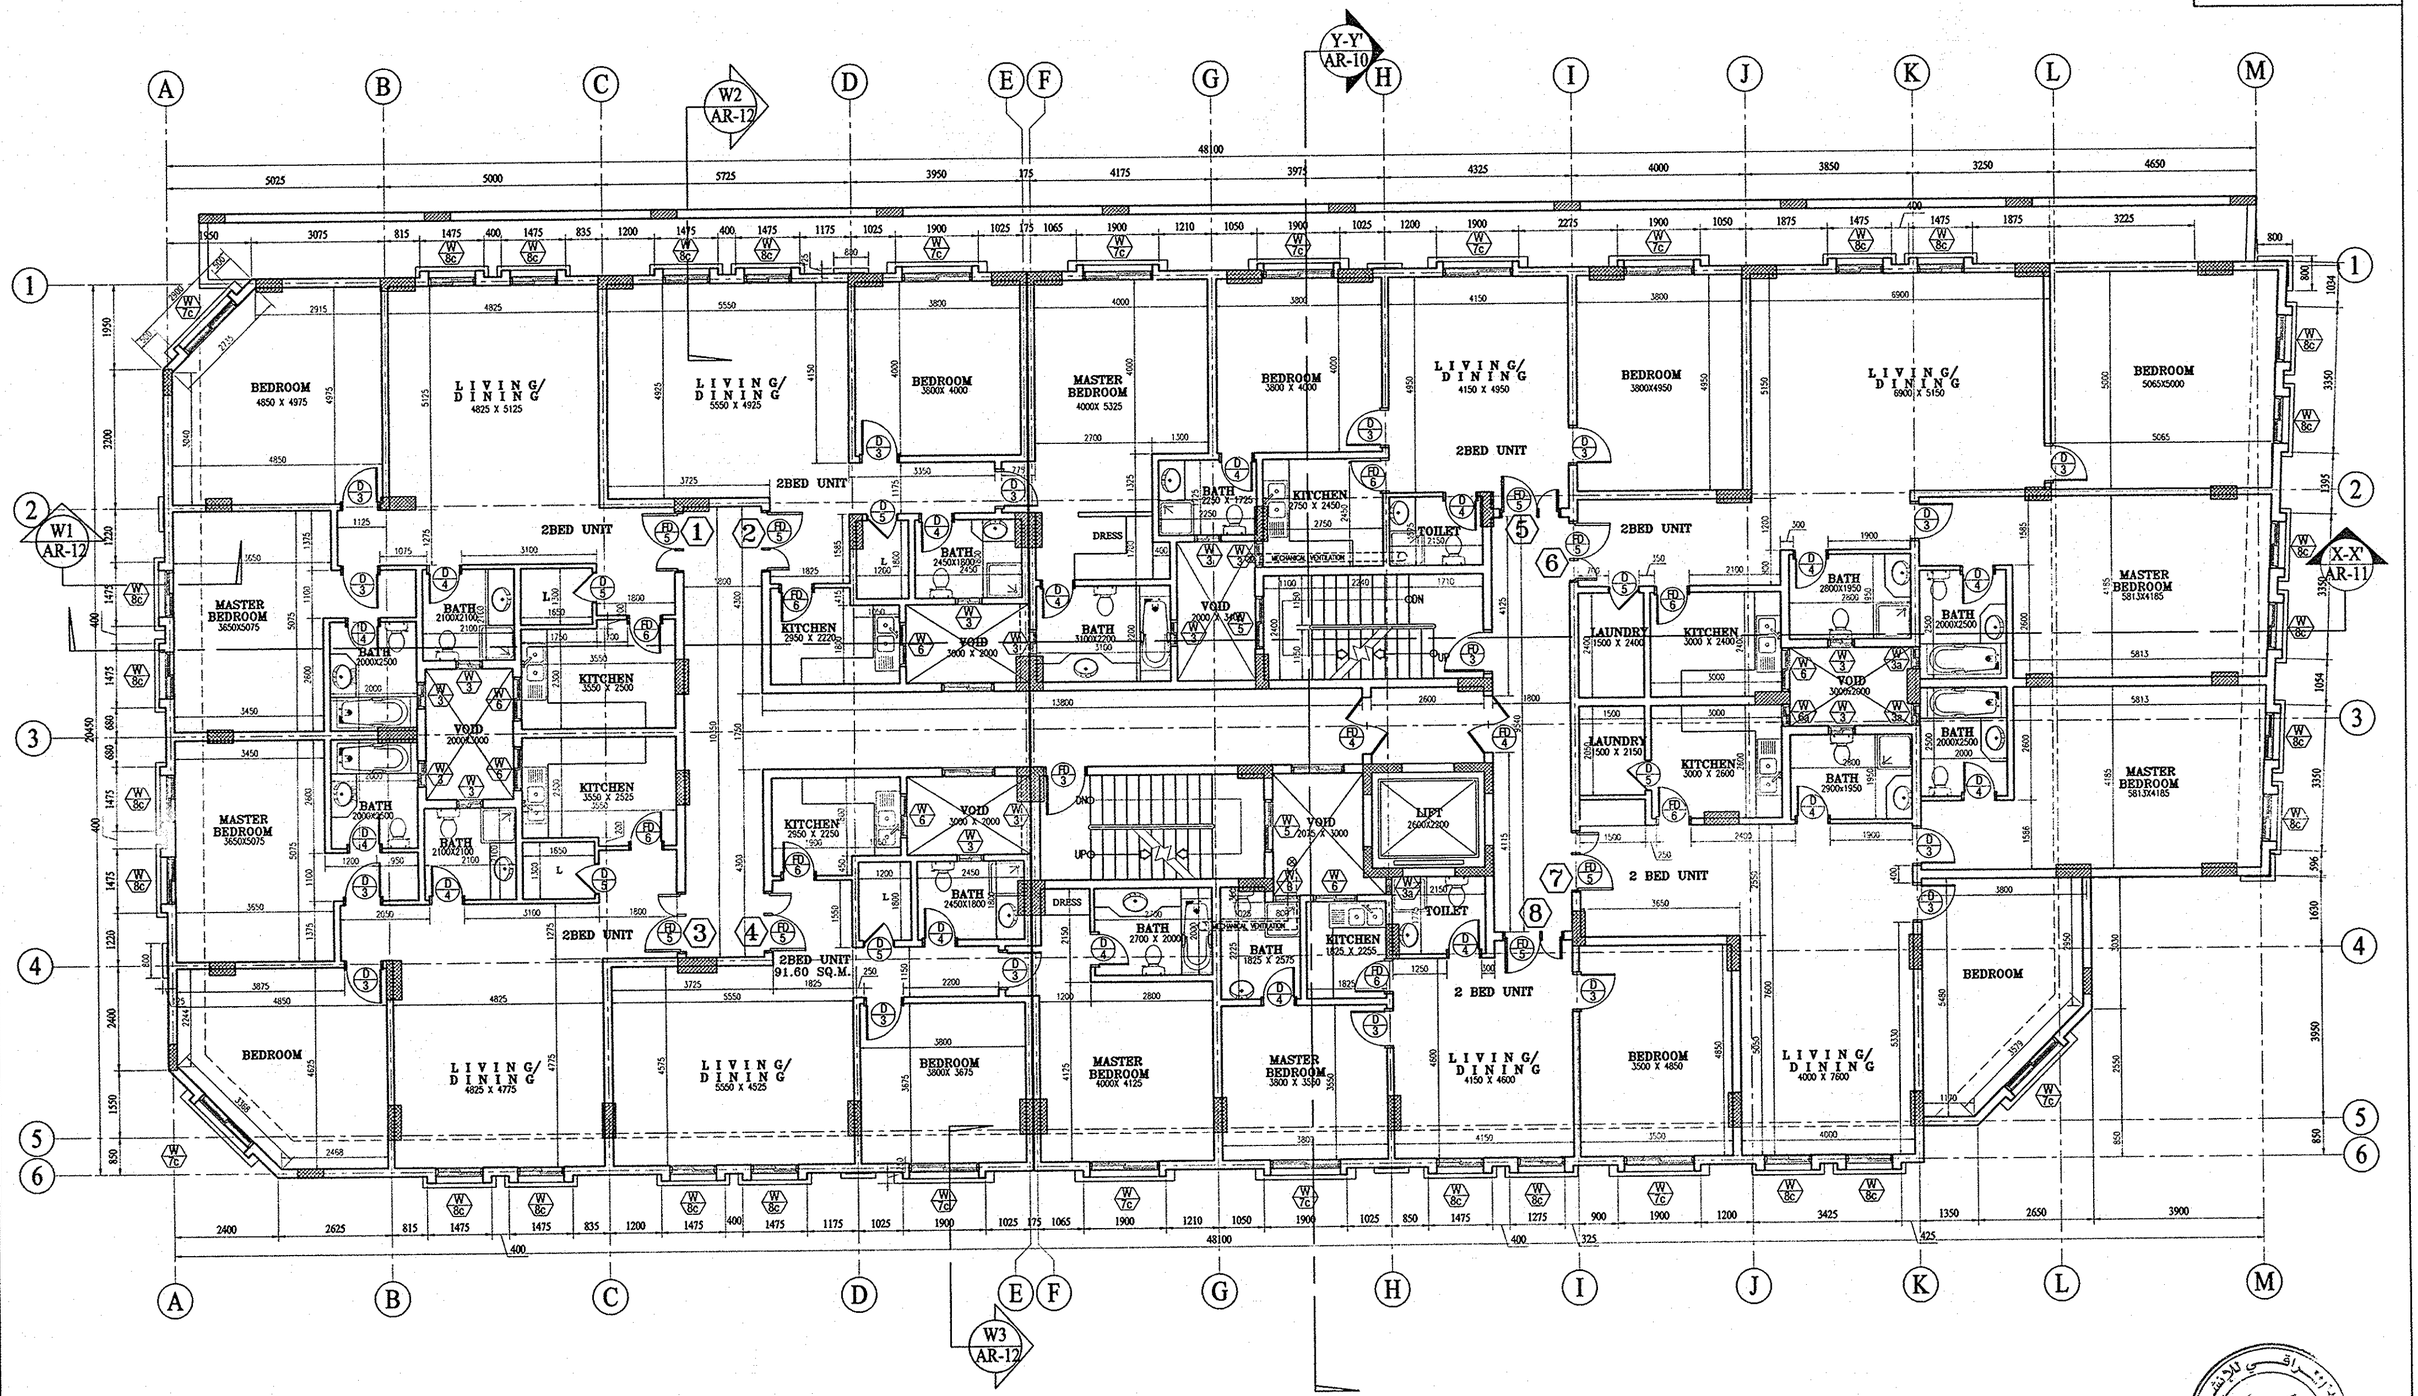

1 THIRD FLOOR PLAN

AR-04 SCALE 1:100 M

C.R. No. 30157
P.O. Box : 26491
AL RAQI CONS.

CONSULTANT: A E B ARABIAN EAST BUREAU DESIGN & SUPERVISION P.O.BOX 26545 TEL. 728535 - 728536 FAX 725007	PROJECT TITLE/LOCATION: PROPOSED FOUR STOREY BUILDING AT EAST RIFFA	DRAWING TITLE: THIRD FLOOR PLAN	REVISION/DATE:	ARCHITECT: IMAD ISMAIL	ENGINEER: -	SCALE: AS SHOWN
	CLIENT: Shaikha Hind Al Khalifa, Shaikha Ghada Al Khalifa, Shaikha Lulwa Al Khalifa		This drawing is copyright and no portion should be used without consent. No dimensions are to be scaled off this drawing. All dimensions are to be verified on site.	DESIGNED: RANJITH	DESIGNED:	DATE: DECEMBER, 2007
				DRAWN: FRANNY	DRAWN:	REF. NO.: ACC 100209 AR-04
				CHECKED:	CHECKED:	